
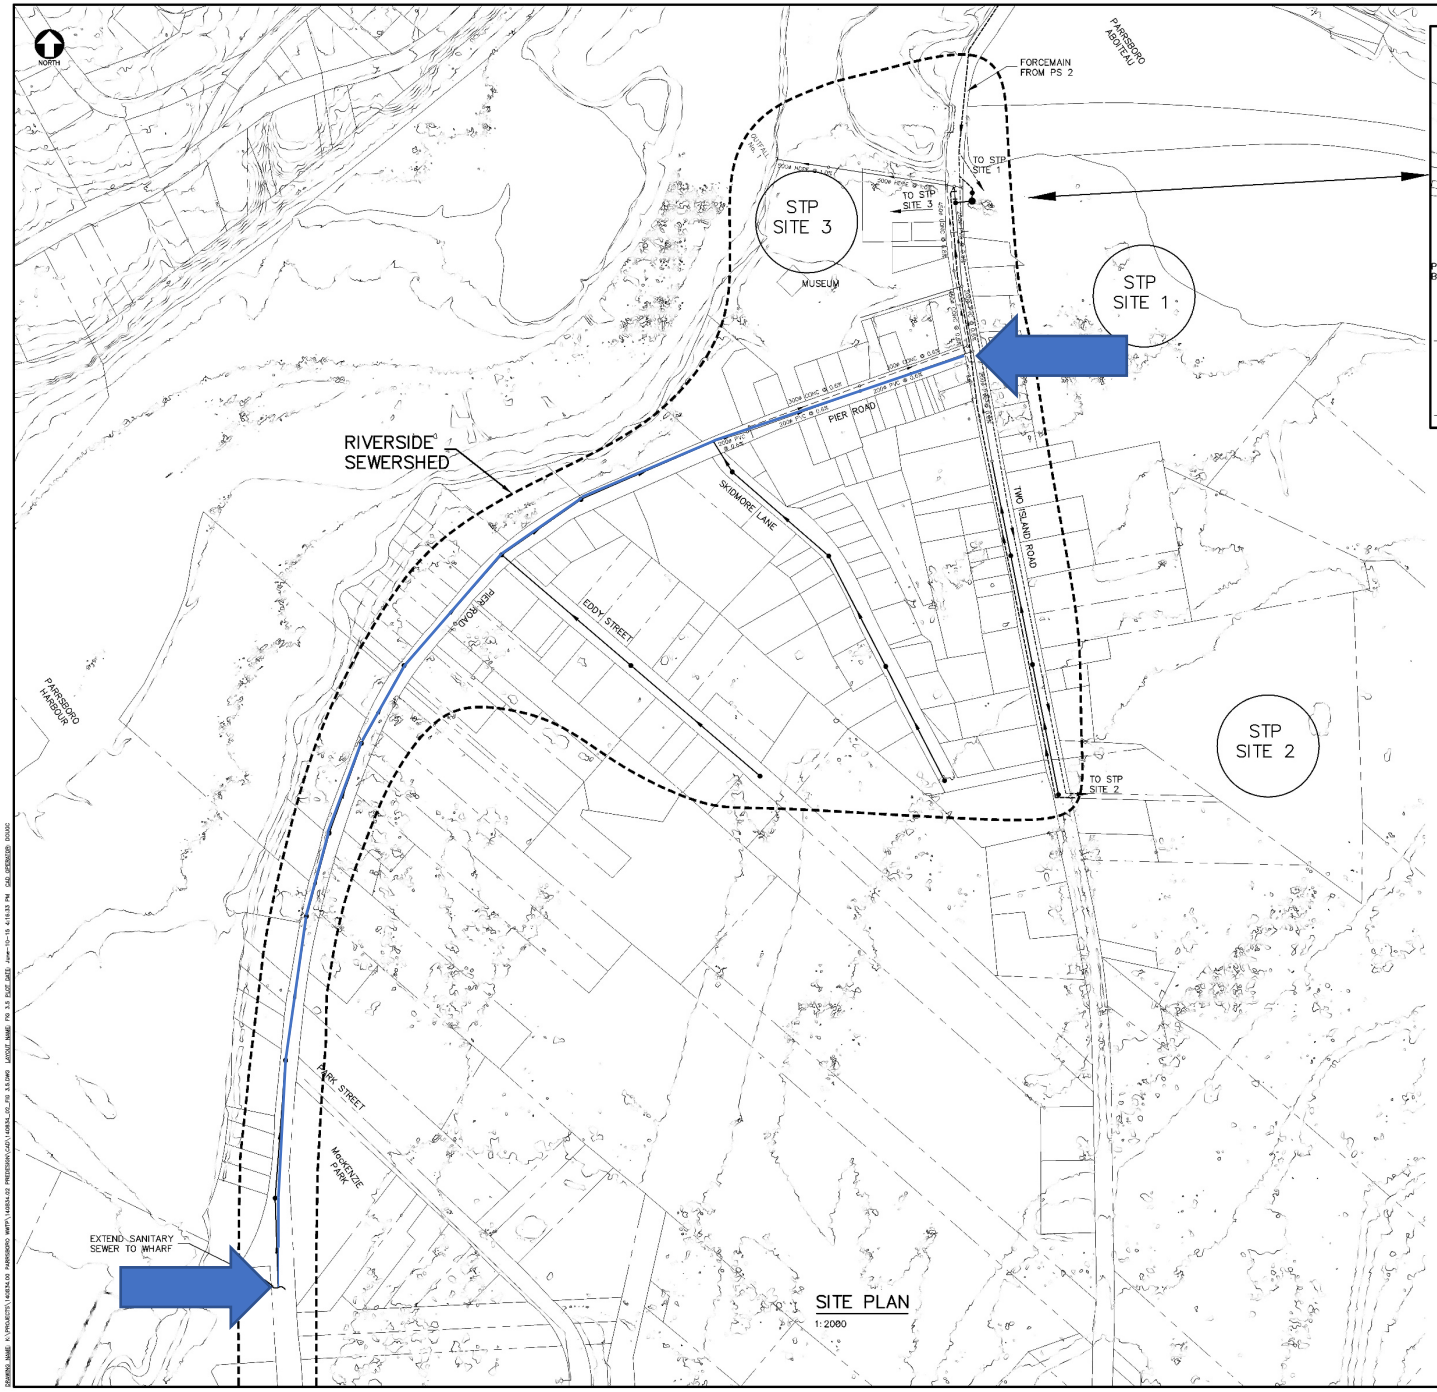


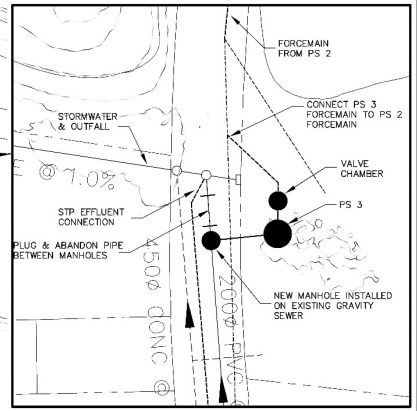

PS 3 CONNECTION
1:500

NOTES:

1. XXXX

LEGEND:

- EXISTING FORCEMAIN
- EXISTING SANITARY SEWER
- EXISTING STORM SEWER
- EXISTING MANHOLE
- EXISTING CATCH BASIN
- PROPOSED FORCEMAIN
- PROPOSED SANITARY SEWER
- SEWERS TO BE REPLACED OR ABANDONED
- SEWERSHED AREA

No.	Description	Date	By

Revision or Issue

TOWN OF PARRSBORO

WASTEWATER PRE-DESIGN

CIVIL

PROPOSED TOWN SEWERS
SHEET 2 OF 2

CBCL LIMITED
Consulting Engineers
ISO 9001 CERTIFIED


CBCL No	Contract No	Date	Scale
140834.02	140834	DEC 2014	1:2000

Designed	Drawn
JAB	DC
Checked	Approved
–	–

Sheet No – of –

Drawing No

FIG 3.5

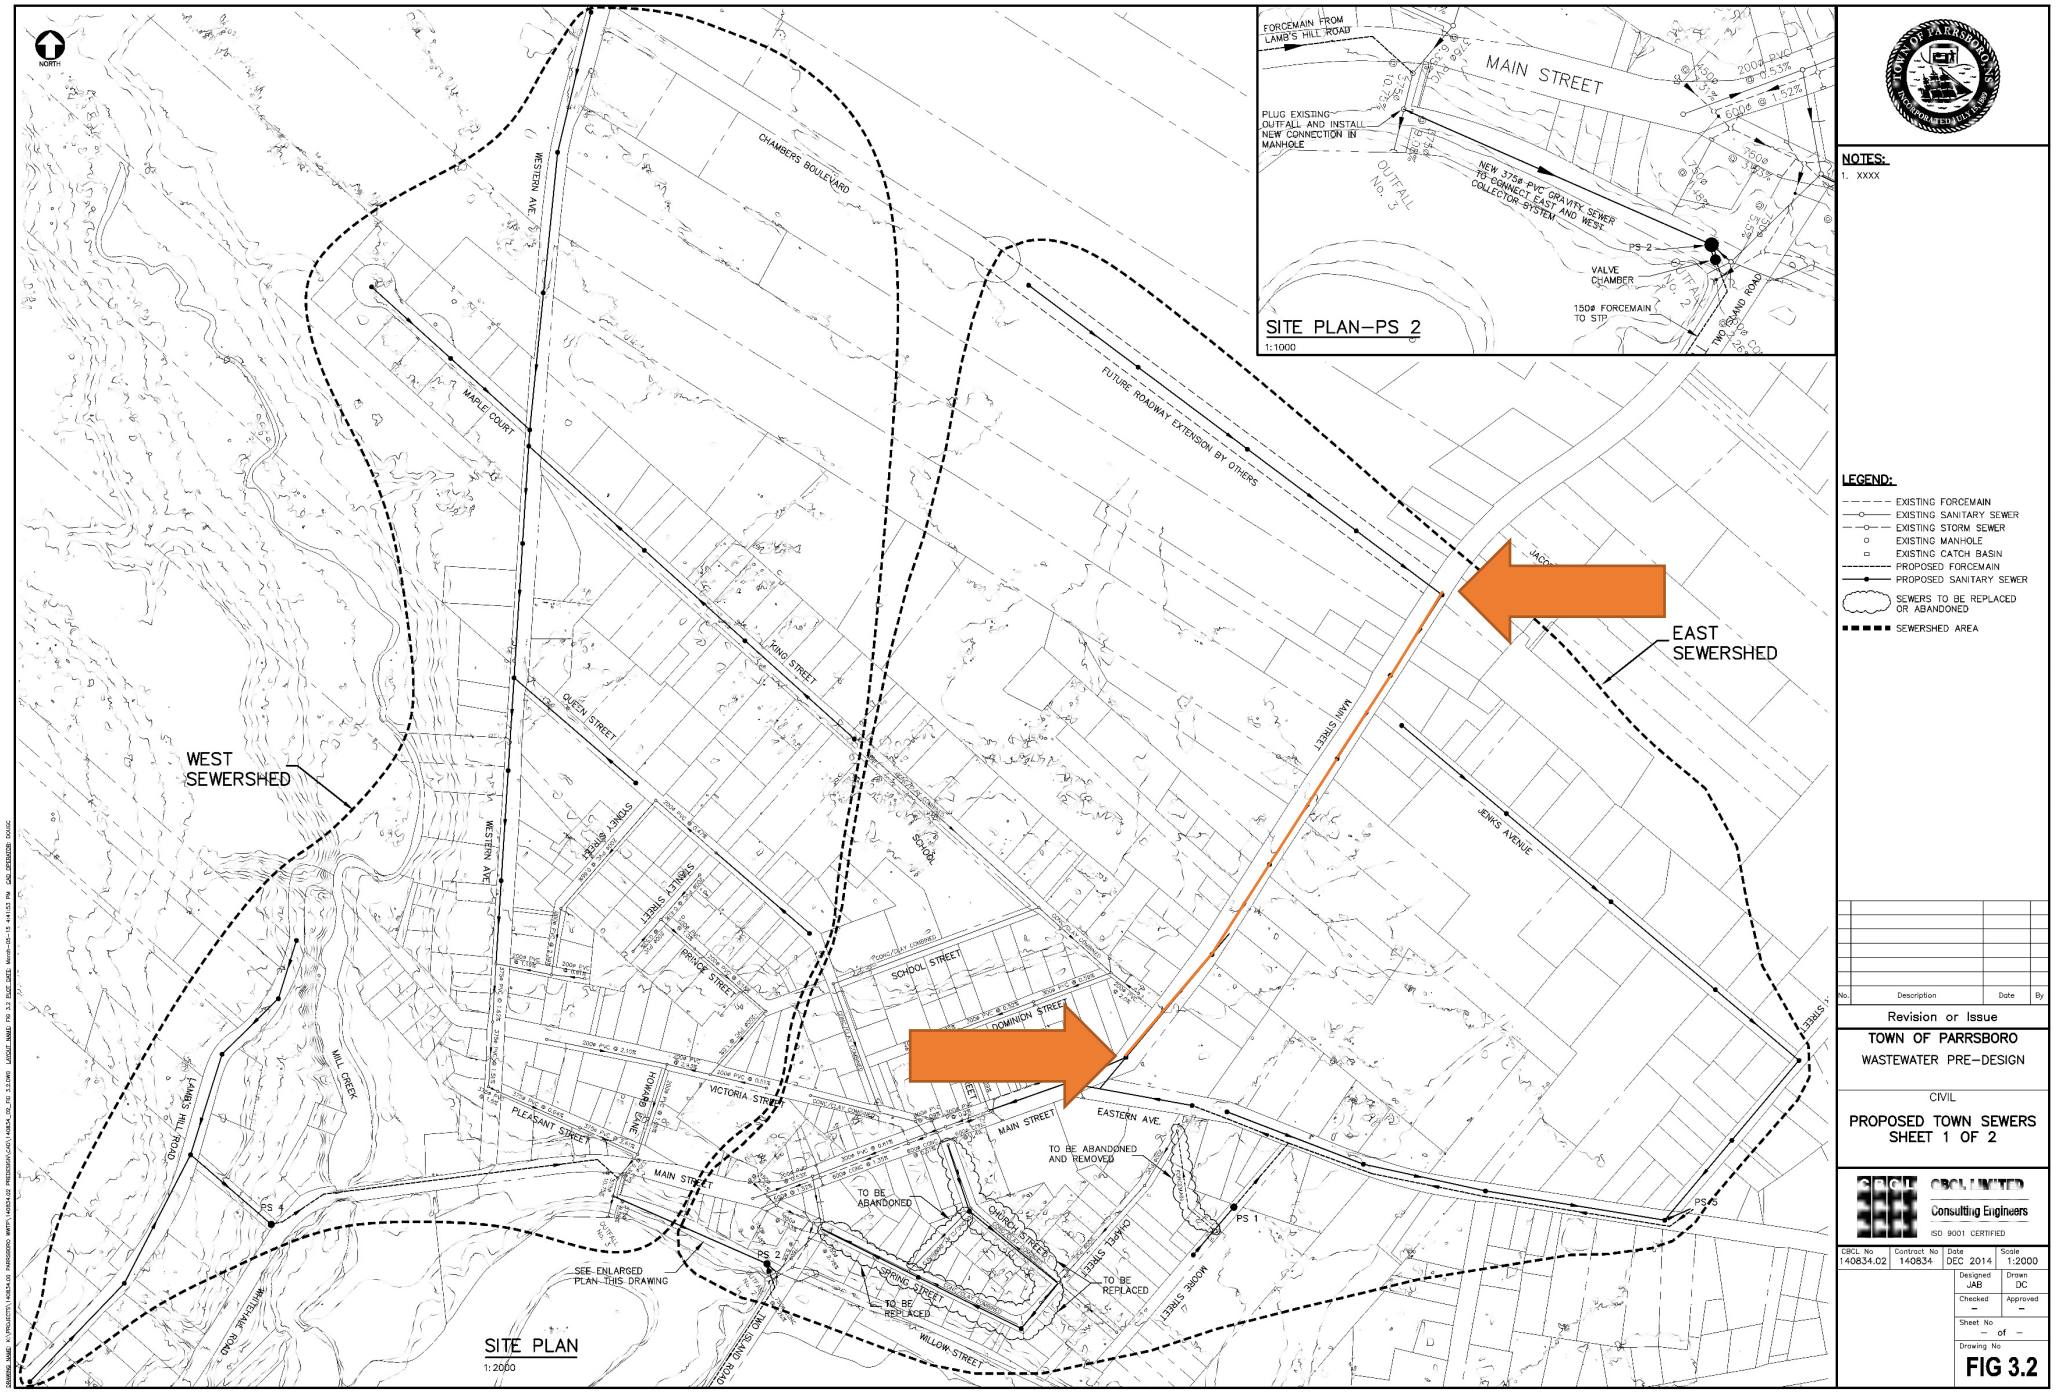

TOWN OF PARRSBORO
INCORPORATED JULY 1, 1889

NOTES:

1. XXXX

LEGEND:

- EXISTING FORCEMAIN
- EXISTING SANITARY SEWER
- EXISTING STORM SEWER
- EXISTING MANHOLE
- EXISTING CATCH BASIN
- PROPOSED FORCEMAIN
- PROPOSED SANITARY SEWER
- SEWERS TO BE REPLACED OR ABANDONED
- SEWERSHED AREA

No.	Description	Date	By

Revision or Issue

TOWN OF PARRSBORO

WASTEWATER PRE–DESIGN

CIVIL

PROPOSED TOWN SEWERS
SHEET 1 OF 2

CBCL LIMITED
Consulting Engineers
ISO 9001 CERTIFIED


CBCL No	Contract No	Date	Scale
140834.02	140834	DEC 2014	1:2000

Designed	Drawn
JAB	DC
Checked	Approved
–	–

Sheet No – of –

Drawing No

FIG 3.2

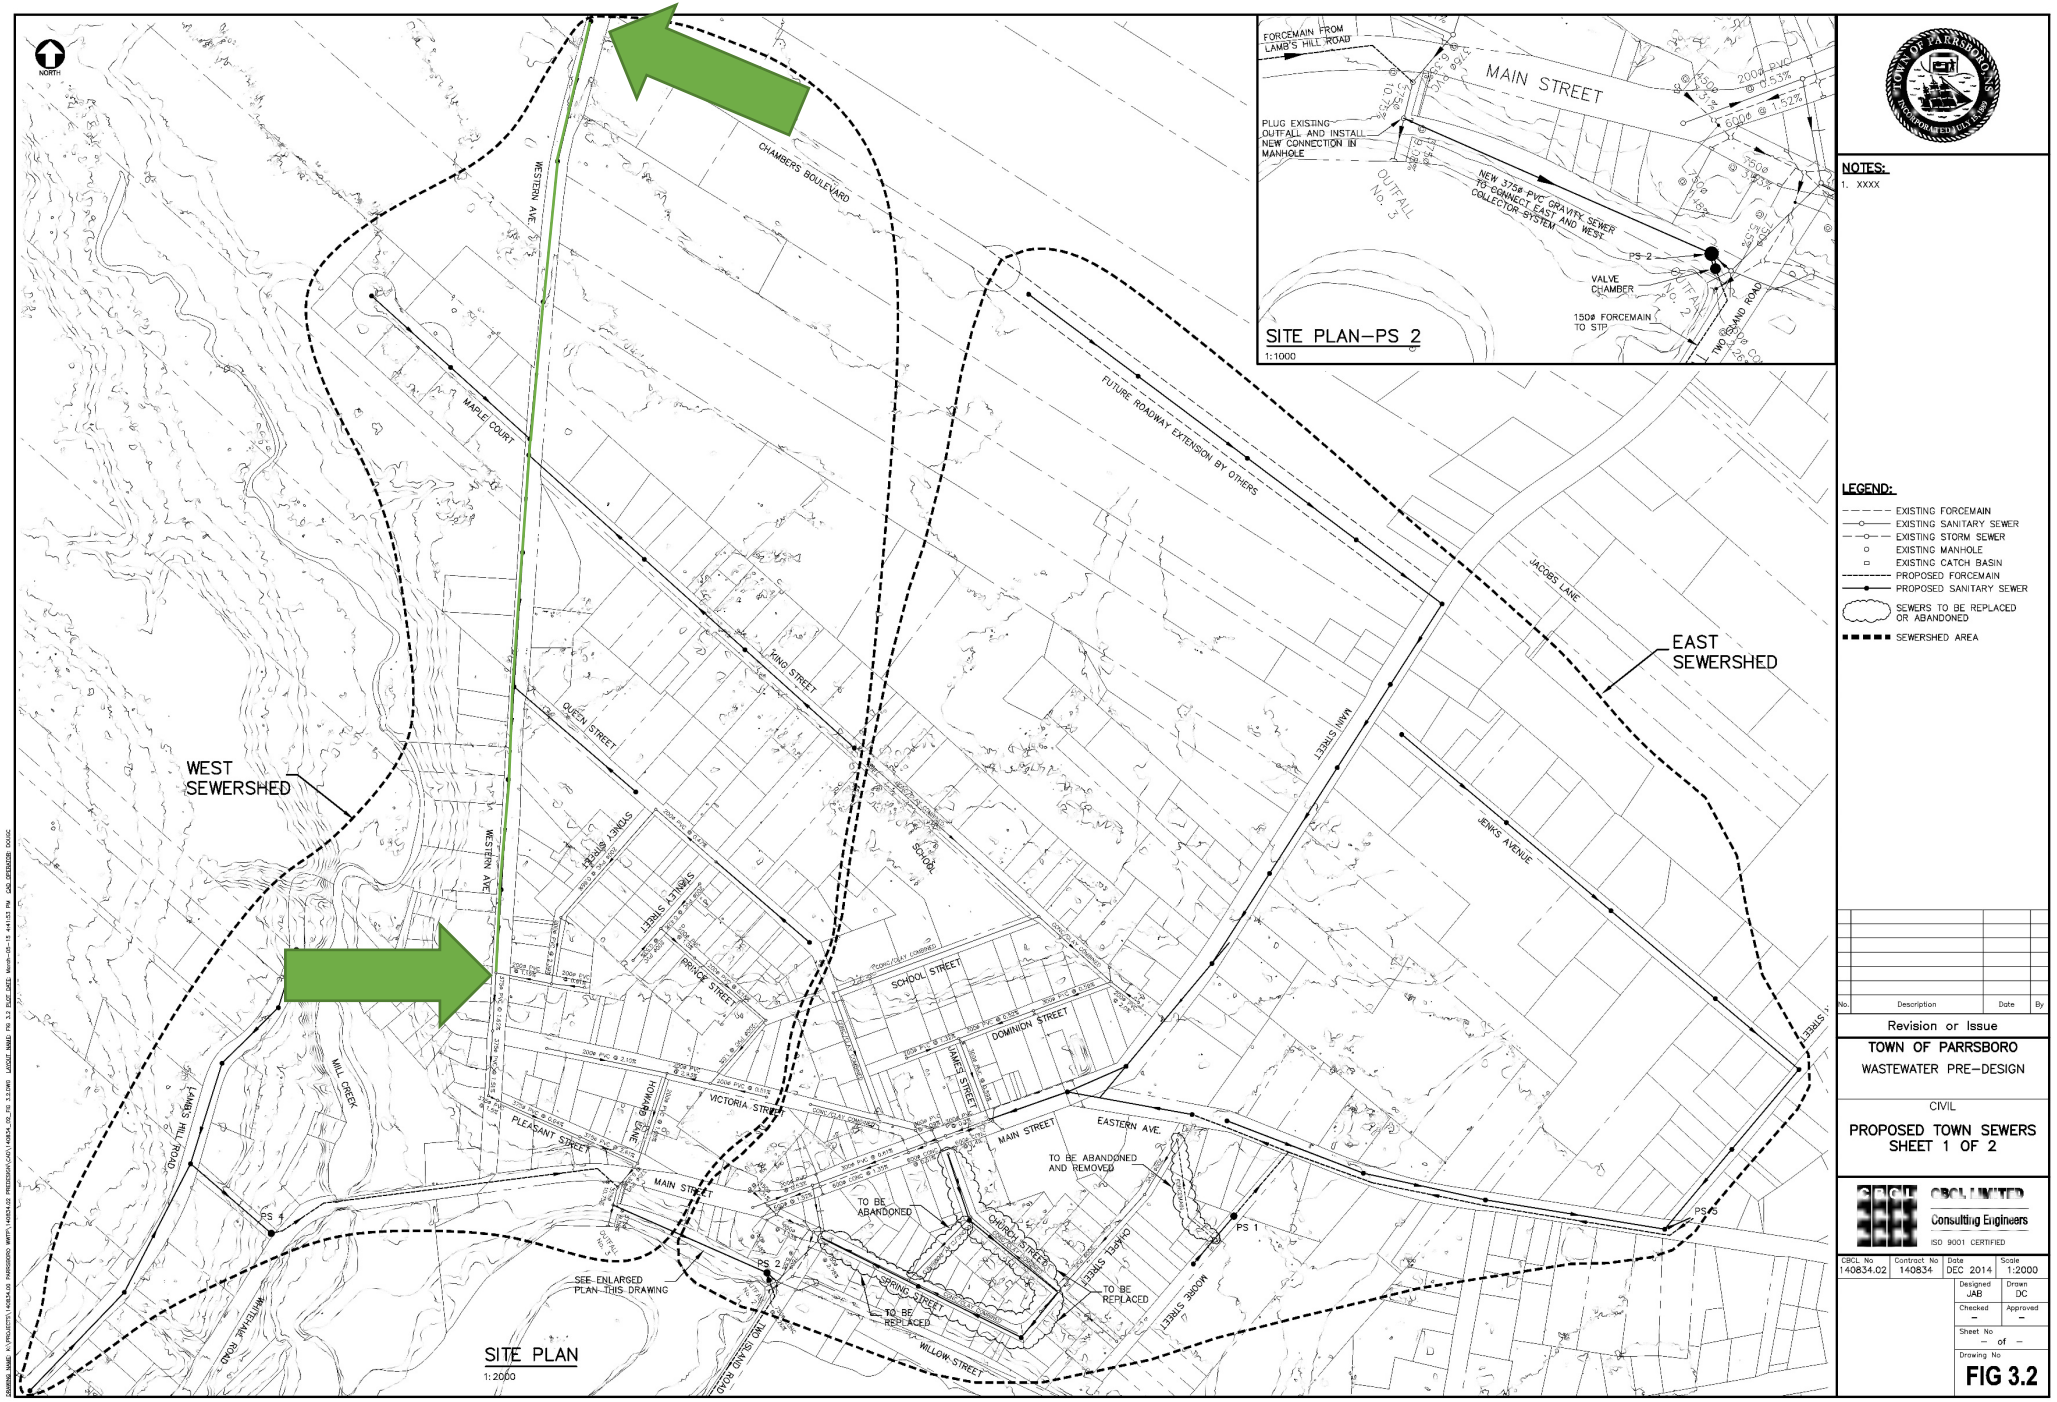

TOWN OF PARRSBORO
INCORPORATED 1889

NOTES:

1. XXXX

LEGEND:

- EXISTING FORCEMAIN
- EXISTING SANITARY SEWER
- EXISTING STORM SEWER
- EXISTING MANHOLE
- EXISTING CATCH BASIN
- PROPOSED FORCEMAIN
- PROPOSED SANITARY SEWER
- SEWERS TO BE REPLACED OR ABANDONED
- SEWERSHED AREA

No.	Description	Date	By

Revision or Issue

TOWN OF PARRSBORO

WASTEWATER PRE–DESIGN

CIVIL

PROPOSED TOWN SEWERS
SHEET 1 OF 2

CBCL LIMITED
Consulting Engineers
ISO 9001 CERTIFIED

CBCL No	Contract No	Date	Scale
140834.02	140834	DEC 2014	1:2000

Designed	Drawn
JAB	DC
Checked	Approved
–	–

Sheet No – of –

Drawing No

FIG 3.2

DRAWING NAME: K:\PROJECTS\140834.02 PARRSBORO WWTP\140834-02 PRESIGN\CAD\140834_02_FIG 3.2.DWG LAYOUT NAME: FIG 3.2 PLOT DATE: Monday, Oct 13 4:41:53 PM USR: DRESSER.DOUG