RFP-MCC-2426
Addendum #1

To All Bidders of RFP-MCC-2426:

Please note: the following addendum applies to RFP-MCC-2426 and shall be taken into consideration when preparing bid documents.

Scope of Work

Please see the attached concept sketch plans below.

A signed copy of each Addendum must also be included with the bid submission. Failure to include this Addendum may be cause for rejection. If you have any questions, please contact Shelby Hum at shelbyhum@cumberlandcounty.ns.ca

ALL OTHER SPECIFICATIONS, TERMS AND CONDITIONS REMAIN UNCHANGED.

Acknowledgement by Bidder:


Company Name: _____

Print Name: _____


Signed: _____

Date: _____

End of Addendum #1

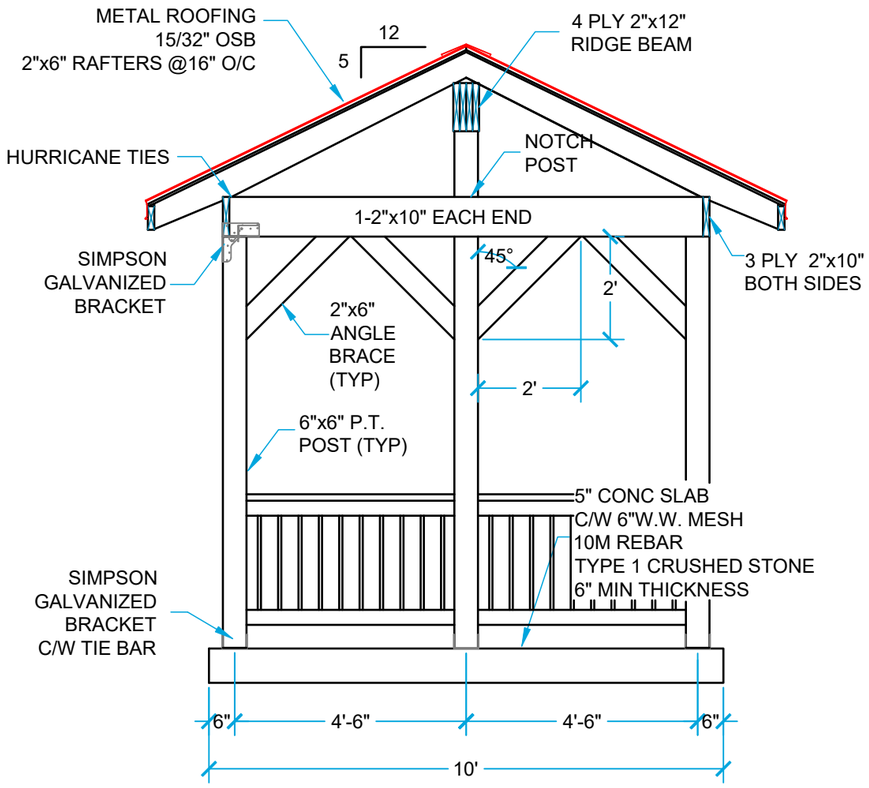


FRONT

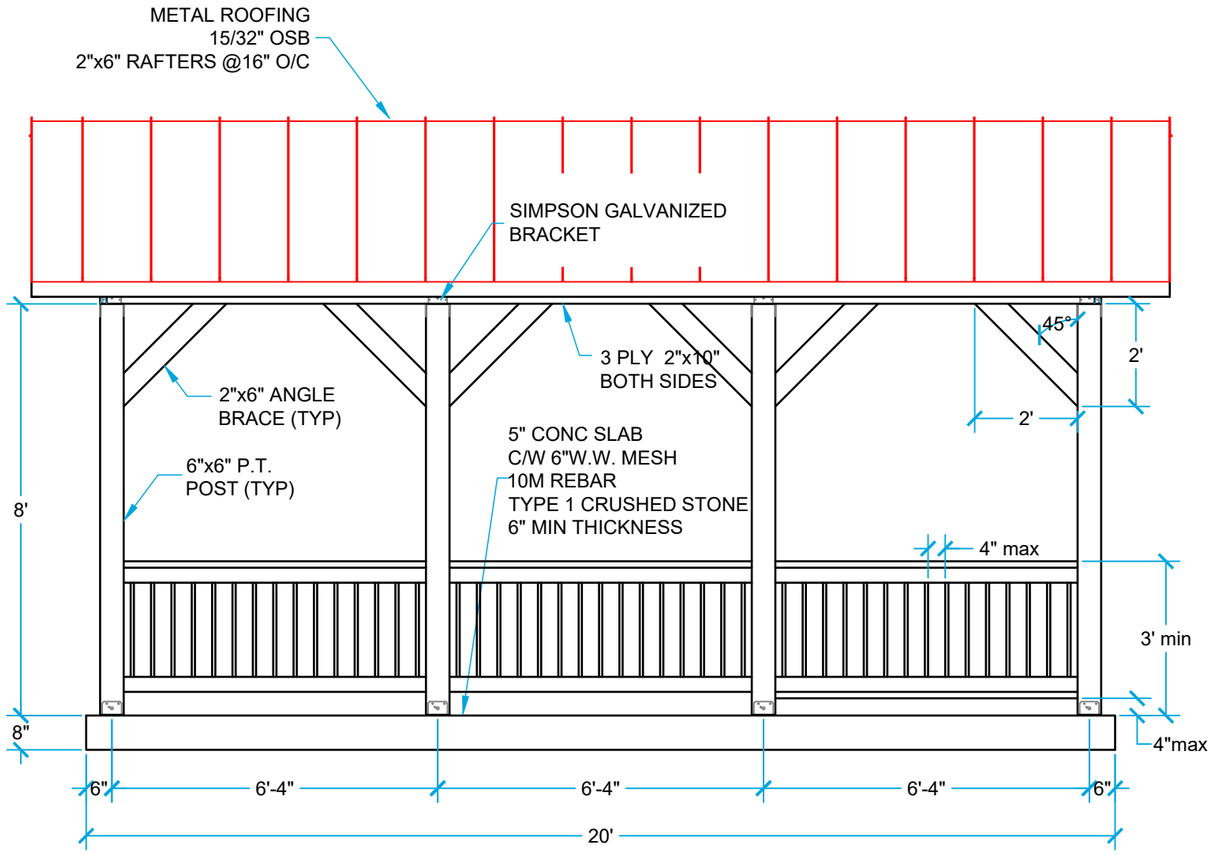


SIDE


Open Shelter for Park	Design Plan	Cumberland County	Scale 3/8" = 1'-0"	1 of 2

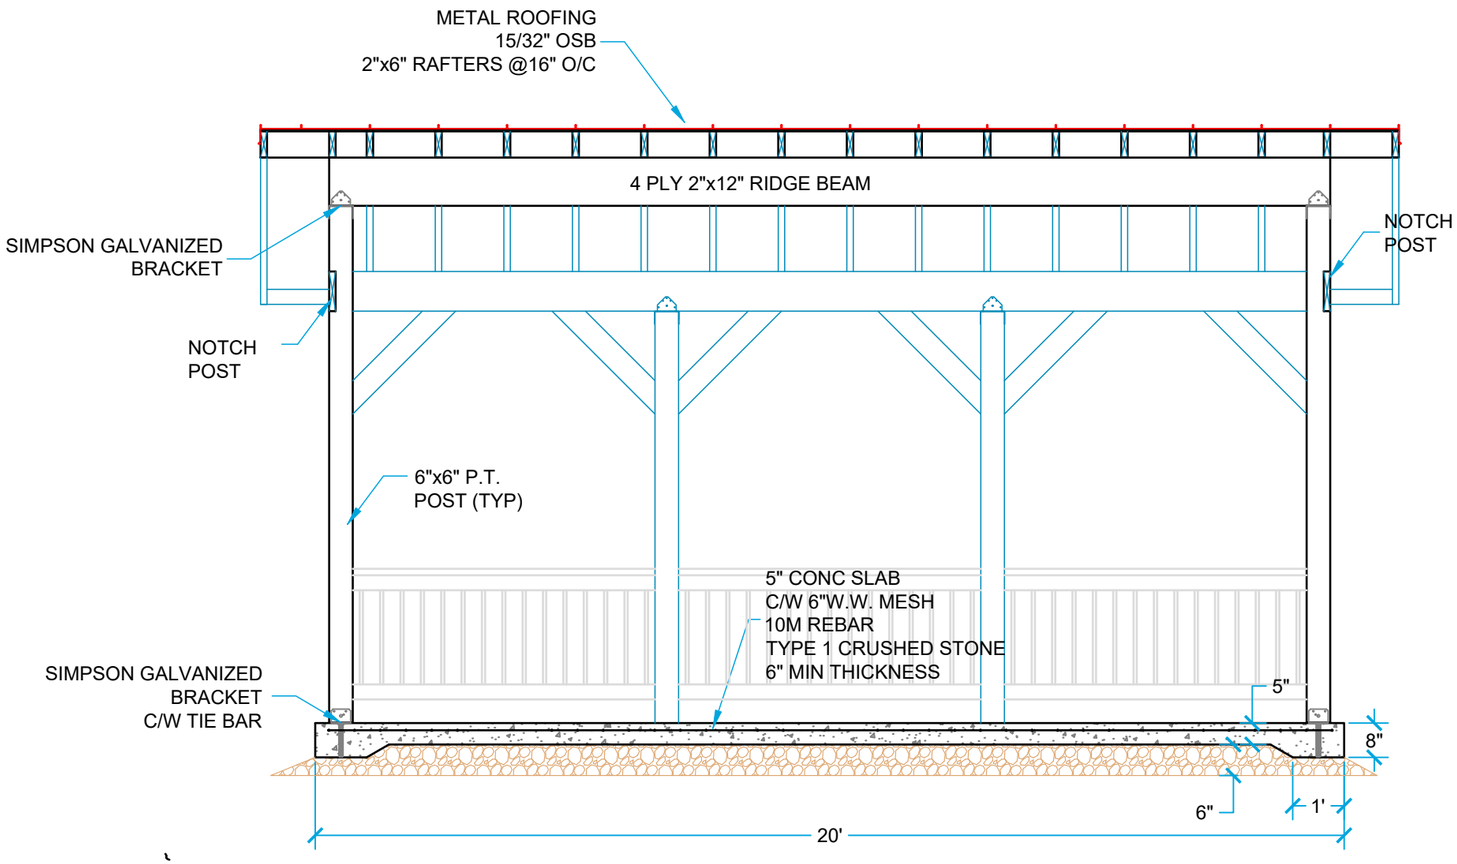

SECTION

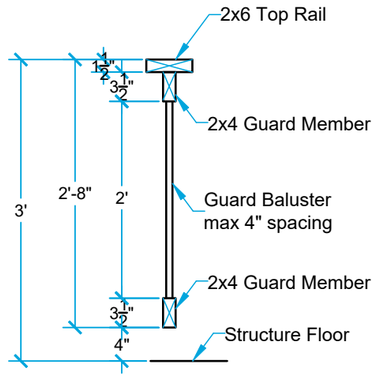

Guard Detail

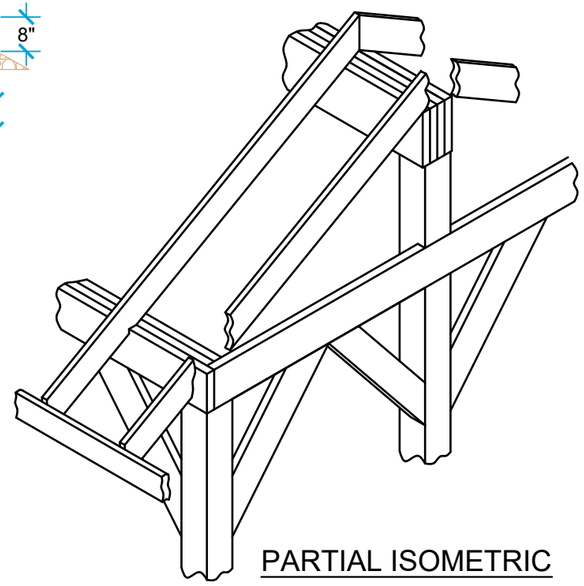

PARTIAL ISOMETRIC

CORNER POST, MID POST AND RIDGE BEAM DETAIL

Open Shelter for Park	Detail/Section Plan	Cumberland County	Scale 3/8" = 1'-0"	2 of 2