CONTRACTOR TENDER BID FORM

Project # ____T-MCC-2408_____ Name: _Pugwash Transfer Station Gravel Pad_

Closing Date: ____September 25, 2024___Closing Time: ____2:00pm___

The Municipality of the County of Cumberland is currently accepting bids from parties interested in:

The supply and installation of Gravel Pad at the Pugwash Transfer Station

Gravel Pad to be constructed per attached specification at the Pugwash Transfer Station located at 395 Irish Town Rd. Gulf Shore, NS.

Construction must be completed by October 10, 2024.

Bidder must supply a certificate of good standing with the Worker Compensation Board of Nova Scotia and a valid insurance certificate showing at least $5,000,000.00 liability with the Municipality of the County of Cumberland named under additional insured prior to the award of work.

Issuing an Invitation implies no obligation on the Municipality of the County of Cumberland to accept any bid, or a portion of any Bid submitted. The lowest of any bid will not necessarily be accepted.

Pricing must include all fees and charges. **Pricing must exclude HST**.

CONTRACTOR QUOTE & COMPANY INFORMATION

Bid amount: $_____

Company Name: _____

Contact Name: _____

Contact Number: _____

Signature: _____

Quotes can be:

E-mailed to**: __procurement@cumberlandcounty.ns.ca**

Delivered in person to**: __Shelby Hum, 1395 Blair Lake Rd, Upper Nappan**

The Municipality of the County of Cumberland follows the Atlantic Standard Terms & Conditions for Goods and Services. Any discrepancy between this document and the Atlantic Standard Terms and Conditions; the Atlantic Standard Terms and Conditions shall prevail. Failure to comply with these Terms and Conditions could cause the Bidder's Bid to be disqualified.

Blair's Sales and Service Limited

David Blair, P. Eng.
Wallace Bridge, NS
Phone: (902) 397-0355

Site Preparation

- The goal is to provide a 30m wide by 10m deep structural pad and associated approach to facilitate Roll-Off containers for temporary storage of solid wastes.
- Remove any existing debris and soils as required to construct the pad and approach as shown in the attached sketch. The desire is to have the subgrades under the pad slope slightly to the rear so moisture is not trapped under the pad, and to have the approach slope slightly away from the pad as facilitated by the natural grades on the site.
- **Remember to provide a means of drainage for the excavated areas.**

Sub-grade Construction


- Install 400mm of compacted type 2 aggregate in the excavated areas and then 100mm of compacted type 1 aggregate.
- The goal is to have the finished surface 100mm above the surrounding grade, sloping the edges to match surrounding grades.
- Taper the edge of the approach pad to match grades of the site access to facilitate passage of vehicles entering the site.

Final Grading/ Landscaping


- When grading the property around the finished pad and approach ensure that surface water will be directed away from imported aggregate.

BLAIR'S SALES AND SERVICE LIMITED


PROPERTY OWNER: MUNICIPALITY OF CUMBERLAND PROPERTY LOCATION: 395 IRISHTOWN ROAD, GULF SHORE	PID: 25276726 DATE: SEPT 9, 2024	ROLL-OFF DUMPSTER STRUCTURAL PAD	DRAWING NUMBER 001

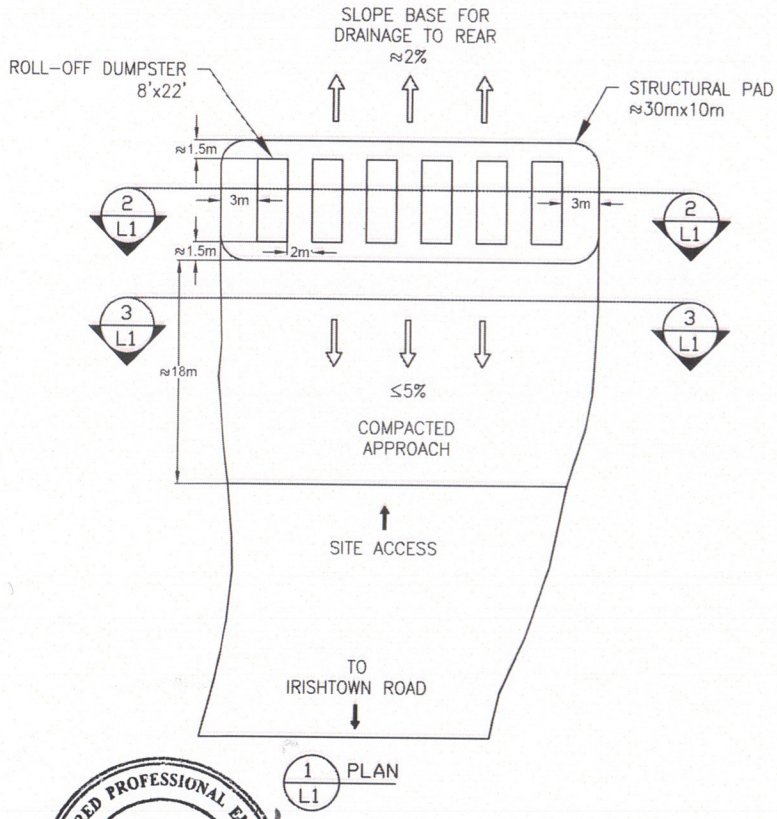

1 L1 PLAN

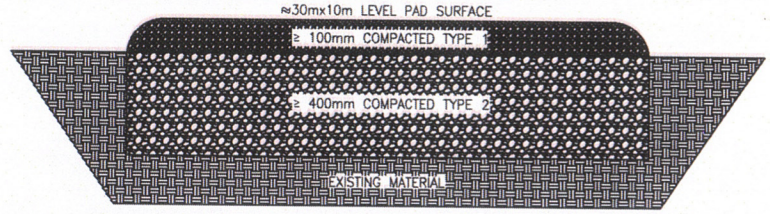

2 L1 SECTION

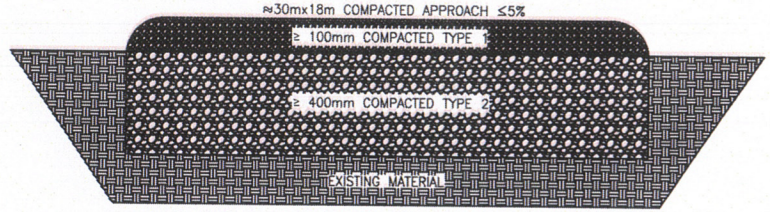

3 L1 SECTION

REGISTERED PROFESSIONAL ENGINEER
DATE Sept 9/24
D. W. BLAIR
6279
PROVINCE OF NOVA SCOTIA


SCALE	No.	Revision/Issue	By	Date
N.T.S.	2	Revision to pad size	E.H.	9-08-24
	1	Issued for Review	E.H.	9-07-24

PROPERTY Online

NOVA SCOTIA
Service Nova Scotia

Property Online Map

Date: **September 5, 2024 09:30:55**

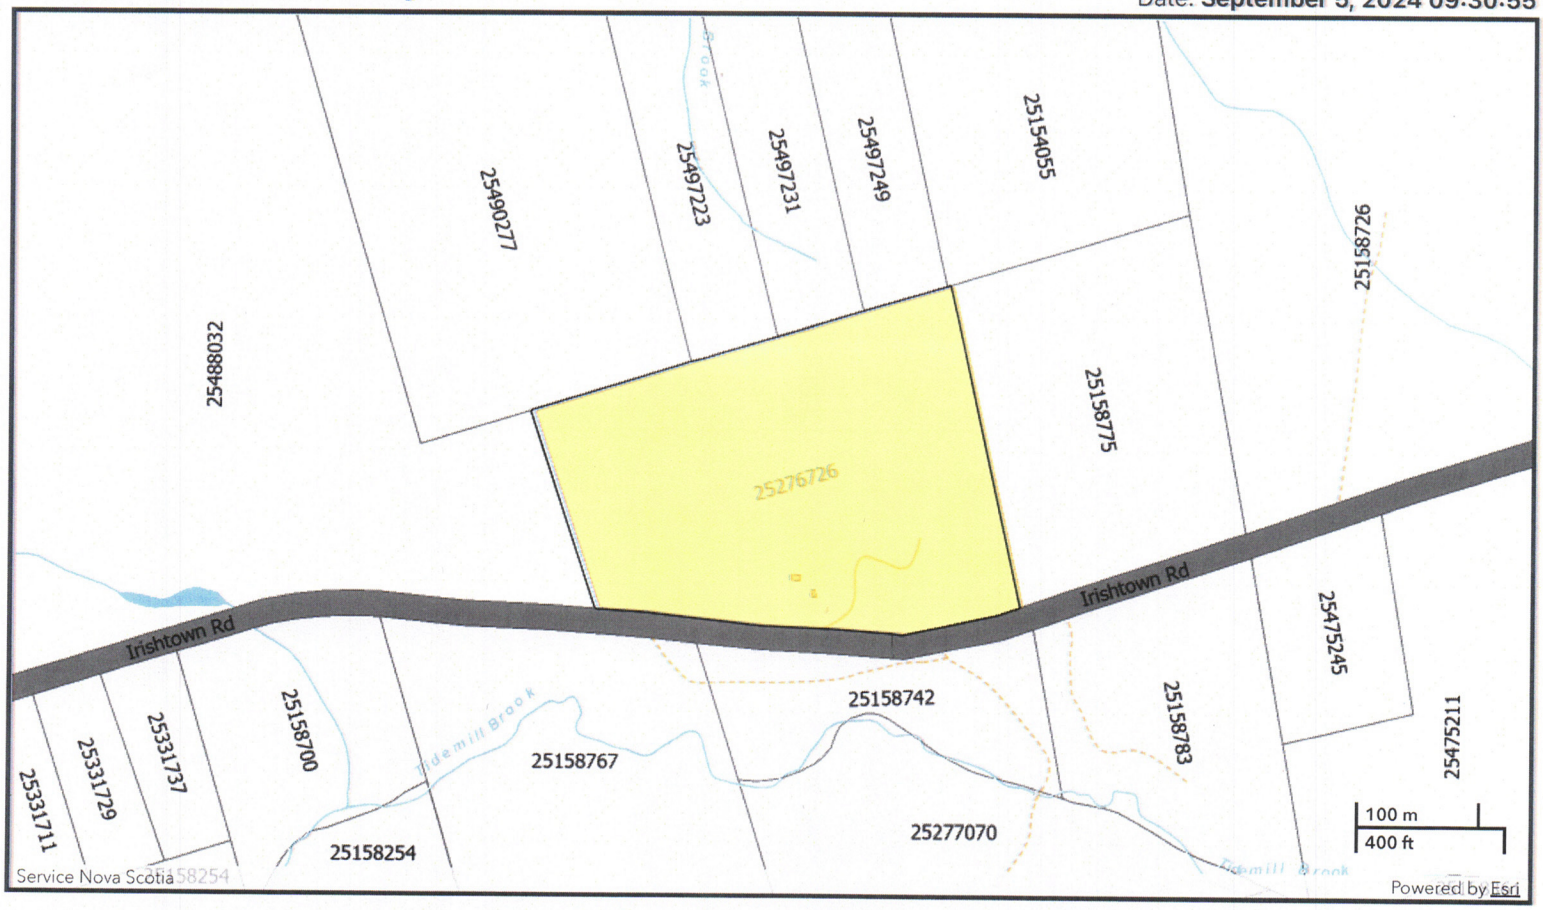

PID:	25276726	**Address:**	395 IRISHTOWN ROAD GULF SHORE	**AAN:**	
County:	CUMBERLAND COUNTY			**Value:**	No information found
LR:	NOT LAND REGISTRATION	**Owner:**	COUNTY OF CUMBERLAND		

The Provincial mapping is a graphical representation of property boundaries which approximate the size, configuration and location of parcels.Care has been taken to ensure the best possible quality, however, this map is not a land survey and is not intended to be used for legal descriptions or to calculate exact dimensions or area.The Provincial mapping is not conclusive as to the location, boundaries or extent of a parcel [Land Registration Act subsection 21(2)]. THIS IS NOT AN OFFICIAL RECORD.

Form 4—Commitment Certificate: Structural Design Requirements
(Field Review of Construction)

Preamble

The *Nova Scotia Building Code* (the "Code") is made up of portions of the *Nova Scotia Building Code Regulations* (the "regulations") made under the *Building Code Act*, together with the *National Building Code*, the *National Plumbing Code* and the *National Energy Code*, as amended and adopted by the regulations. Construction and demolition of buildings must be done in accordance with the Act, the regulations and the Code.

Architects, interior designers and professional engineers are required by their respective statutes, regulations and bylaws to ensure the general public of competent standards and ethical conduct in the design of buildings. Under Part 2 of the regulations, professionals must design buildings in conformance with the minimum standards of the Code, with sufficient drawings and documents to show how these standards have been met.

Part 2 of the regulations also requires buildings to be reviewed at intervals appropriate to the stage of construction to determine general compliance with the design drawings (and all revisions) accepted by a building official as the authority having jurisdiction. Completed commitment certificates for these field reviews of construction must be submitted to a building official as the authority having jurisdiction. If a building official has not been assigned by the applicable municipality, this document must be submitted directly to the municipality until a building official is assigned.

To: Municipality of Cumberland Sept 13/24
authority having jurisdiction (building official) date

1395 Blair Lake Rd.
address

Upper Nappan Service Centre

Dear Mun. of Cumberland
authority having jurisdiction (building official)

Re: 395 Irishtown Rd., Gulf Shore
address of project

Structural Pad for Solid waste containers.
name of project

PID # 25276726
legal description of project

This is to advise that I am the professional engineer appointed by the owner or prime consultant to perform the field review of construction for the structural design requirements for this project.

I hereby certify, for the structural design requirements, that

1) I will review the structural shop drawings to determine general compliance with the design documents, however, the party producing the shop drawings remains

responsible for the design expressed in the documents;

2) I will coordinate the review of changes to the structural design drawings to determine that the changes conform to the Code; and

3) I will complete the certification of field review of construction and return it to a building official as the authority having jurisdiction before the occupancy permit is issued.

Please be advised that I may delegate some or all of my duties associated with the field review of construction to another person employed by me or my firm where it is consistent with prudent professional practice to do so. All delegated functions will be performed under my supervision in accordance with the *Engineering Profession Act*.

If the contract for a field review of construction is terminated at any time during construction, I will notify a building official as the authority having jurisdiction as soon as practical, but no later than 72 hours after the event.

David Blair
print name

David Blair DWB
signature initials

Blair's Sales and Service
print name of firm or company

13545 Hwy #6
print address

Cumb. B0K1Y0
municipality postal code

902 397-0355
telephone fax e-mail

Affix below the seal of the licensed architect, interior designer or professional engineer in accordance with provincial legislation.

REGISTERED PROFESSIONAL ENGINEER
DATE Sept. 1/04
D. W. BLAIR
6279
PROVINCE OF NOVA SCOTIA