Tender
#T-MCC-1901
McGee Street Culvert Replacement
Addendum #1
Issued: June 7, 2019

To All Bidders of Tender #T-MCC-1901:

The following addendum applies to this Tender and should be taken into account when preparing a submission.

Additional Information:

The following questions have been asked and are answered below:

1. Q: "I was wondering if you could provide a detail showing the required road reconstruction for asphalt, type 1 and type 2 gravels. There was not any provided in the tender drawings but is described in the item for the culvert."

   A: Please see attached drawing CSK-01 for road reconstruction details.

2. Q: "Who will determine if the native material can be reused for backfill of the culvert, if it is not usable material would the County pay for the use of aggregate materials."

   A: The contractor should assume native material can be used for backfill. If during construction the contractor believes this is not the case, then the contractor shall contact the engineer to review the backfill material. The engineer may instruct the contractor to import suitable material on a cost plus basis.

3. Q: "With regards to the permits does the County have an environment permit to install the culvert, is some sections of the document it is left up to the contractor and others it says the contractor must follow the permit. I know applying for these from environment can take a long time to receive which may delay the project beyond the 8 weeks allotted."

   A: We have applied for a permit with Nova Scotia Environment and this approval will be provided to the contractor.

4. Q: "The tender form shows a contingency allowance I am wondering if this was going to be filled in by the County or should be a percentage of the total. We typically see this on tenders as a percentage of the total or filled in by the owners."

   A: The contingency allowance has been removed from Subsection 4.

Delete page 3 of Section 00 41 43 and replace with the following page:


SUB TOTAL	$_____
ESTIMATED CONTRACT PRICE (EXCLUDING HST)	$_____
ADD HARMONIZED SALES TAX (15%)	$_____
TOTAL PRICE	$_____
TENDERER'S HST REGISTRATION NO.	_____

5. Completion Time

.1 Tenderer agrees to complete the Work within eight weeks of written notification of award. Work within the watercourse must comply with all rules and regulations set out by Nova Scotia Environment in the Watercourse Alteration Approval, including but not limited the allowable construction duration set out in any granted extensions to the approval.

ROAD RECONSTRUCTION CROSS SECTION

N.T.S.

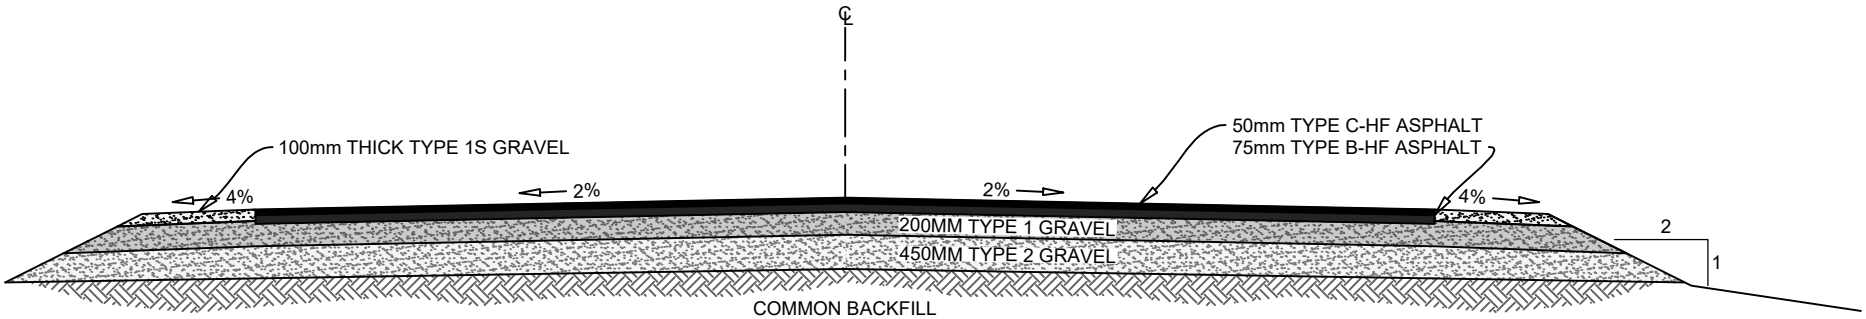

PREPARED FOR	PREPARED BY	PROJECT	Engineer	Drawn
municipality of cumberland	DESIGN POINT ENGINEERING & SURVEYING PHONE: 902.832.5597 www.designpoint.ca	MCGEE STREET CULVERT REPLACEMENT SPRINGHILL, NOVA SCOTIA	G.WOODFORD	K.HINES
			Scale N.T.S.	Date JUN. 06, 2019
		DESCRIPTION	Project No. 16-078	Drawing No. CSK-01 1 OF 1
		ROAD RECONSTRUCTION DETAIL	Filename 16-078CBase.dwg	