
MUNICIPALITY OF CUMBERLAND
Parrsboro Wastewater System - Collection System

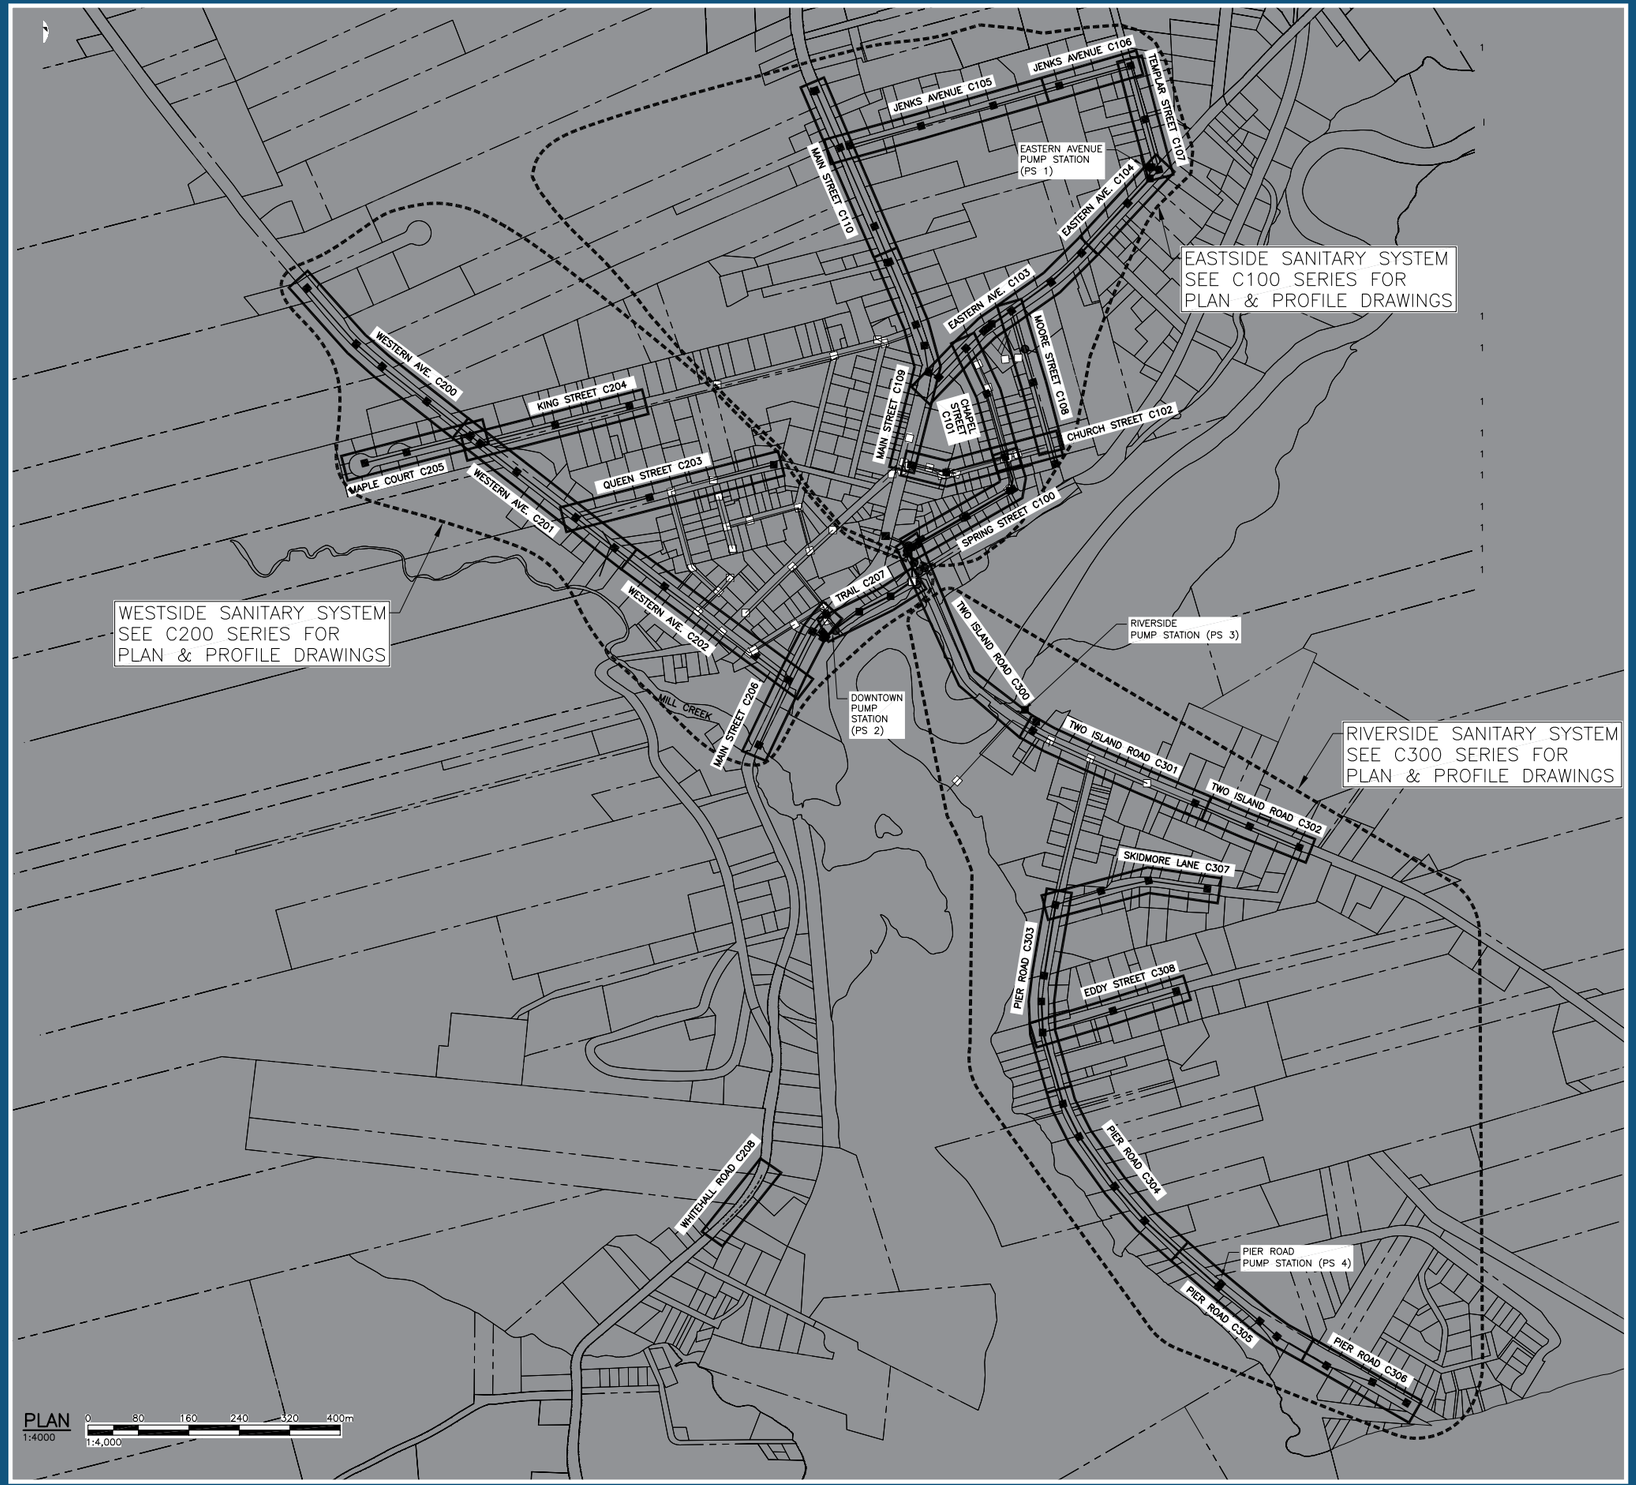

PARRSBORO WASTEWATER COLLECTION SYSTEM

East Collection System

Street	Construction Start Date	Construction End Date
Jenks Avenue	August 21st, 2017	November 24th, 2017
Templar Street	August 21st, 2017	November 24th, 2017
Moore Street	June 12th, 2017	August 29th, 2017
Main Street	August 21st, 2017	November 24th, 2017
Eastern Avenue	August 21st, 2017	November 24th, 2017
Chapel Street	June 12th, 2017	August 29th, 2017
Church Street	June 12th, 2017	August 29th, 2017
Spring Street	June 12th, 2017	August 29th, 2017

West Collection System

Street	Construction Start Date	Construction End Date
Western Avenue	July 3rd, 2017	September 29th, 2017
King Street	July 3rd, 2017	September 29th, 2017
Queen Street	July 3rd, 2017	September 29th, 2017
Maple Court	July 3rd, 2017	September 29th, 2017
Main Street & Trail	July 3rd, 2017	September 29th, 2017

Riverside Collection System

Street	Construction Start Date	Construction End Date
Pier Road	December 1st, 2017	March 30th, 2018
Eddy Street	December 1st, 2017	March 30th, 2018
Skidmore Lane	December 1st, 2017	March 30th, 2018
Two Island Road	December 1st, 2017	March 30th, 2018
Bridge Crossing	November 25th, 2017	November 30th, 2017

Pump Stations

Location	Construction Start Date	Construction End Date
PS1 – Corner of Eastern Avenue & Templar Street	July 10th, 2017	August 4th, 2017
PS2 – Corner of Main Street & Pleasant Street	July 31st, 2017	September 8th, 2017
PS3 – Two Island Road on south side of Cause-way	September 4th, 2017	September 29th, 2017
PS4 – Corner of Pier Road & Park Street	September 25th, 2017	October 20th, 2017

Contact Information

Name	Company	Position	Phone
John Skurdauskas	CBCL Ltd	Site Inspector	902-456-5367
Chris Tucker	Brycon Construction	Site Supervisor	902-880-2700

During construction, Site Representatives will be visiting homeowners to determine the desired location of new sewer service laterals. Service laterals will extend from the new sewer main to the homeowners property line. Homeowners are responsible to connect their home to the new sewer lateral. A two by four extending above ground will mark the lateral location at the property line.